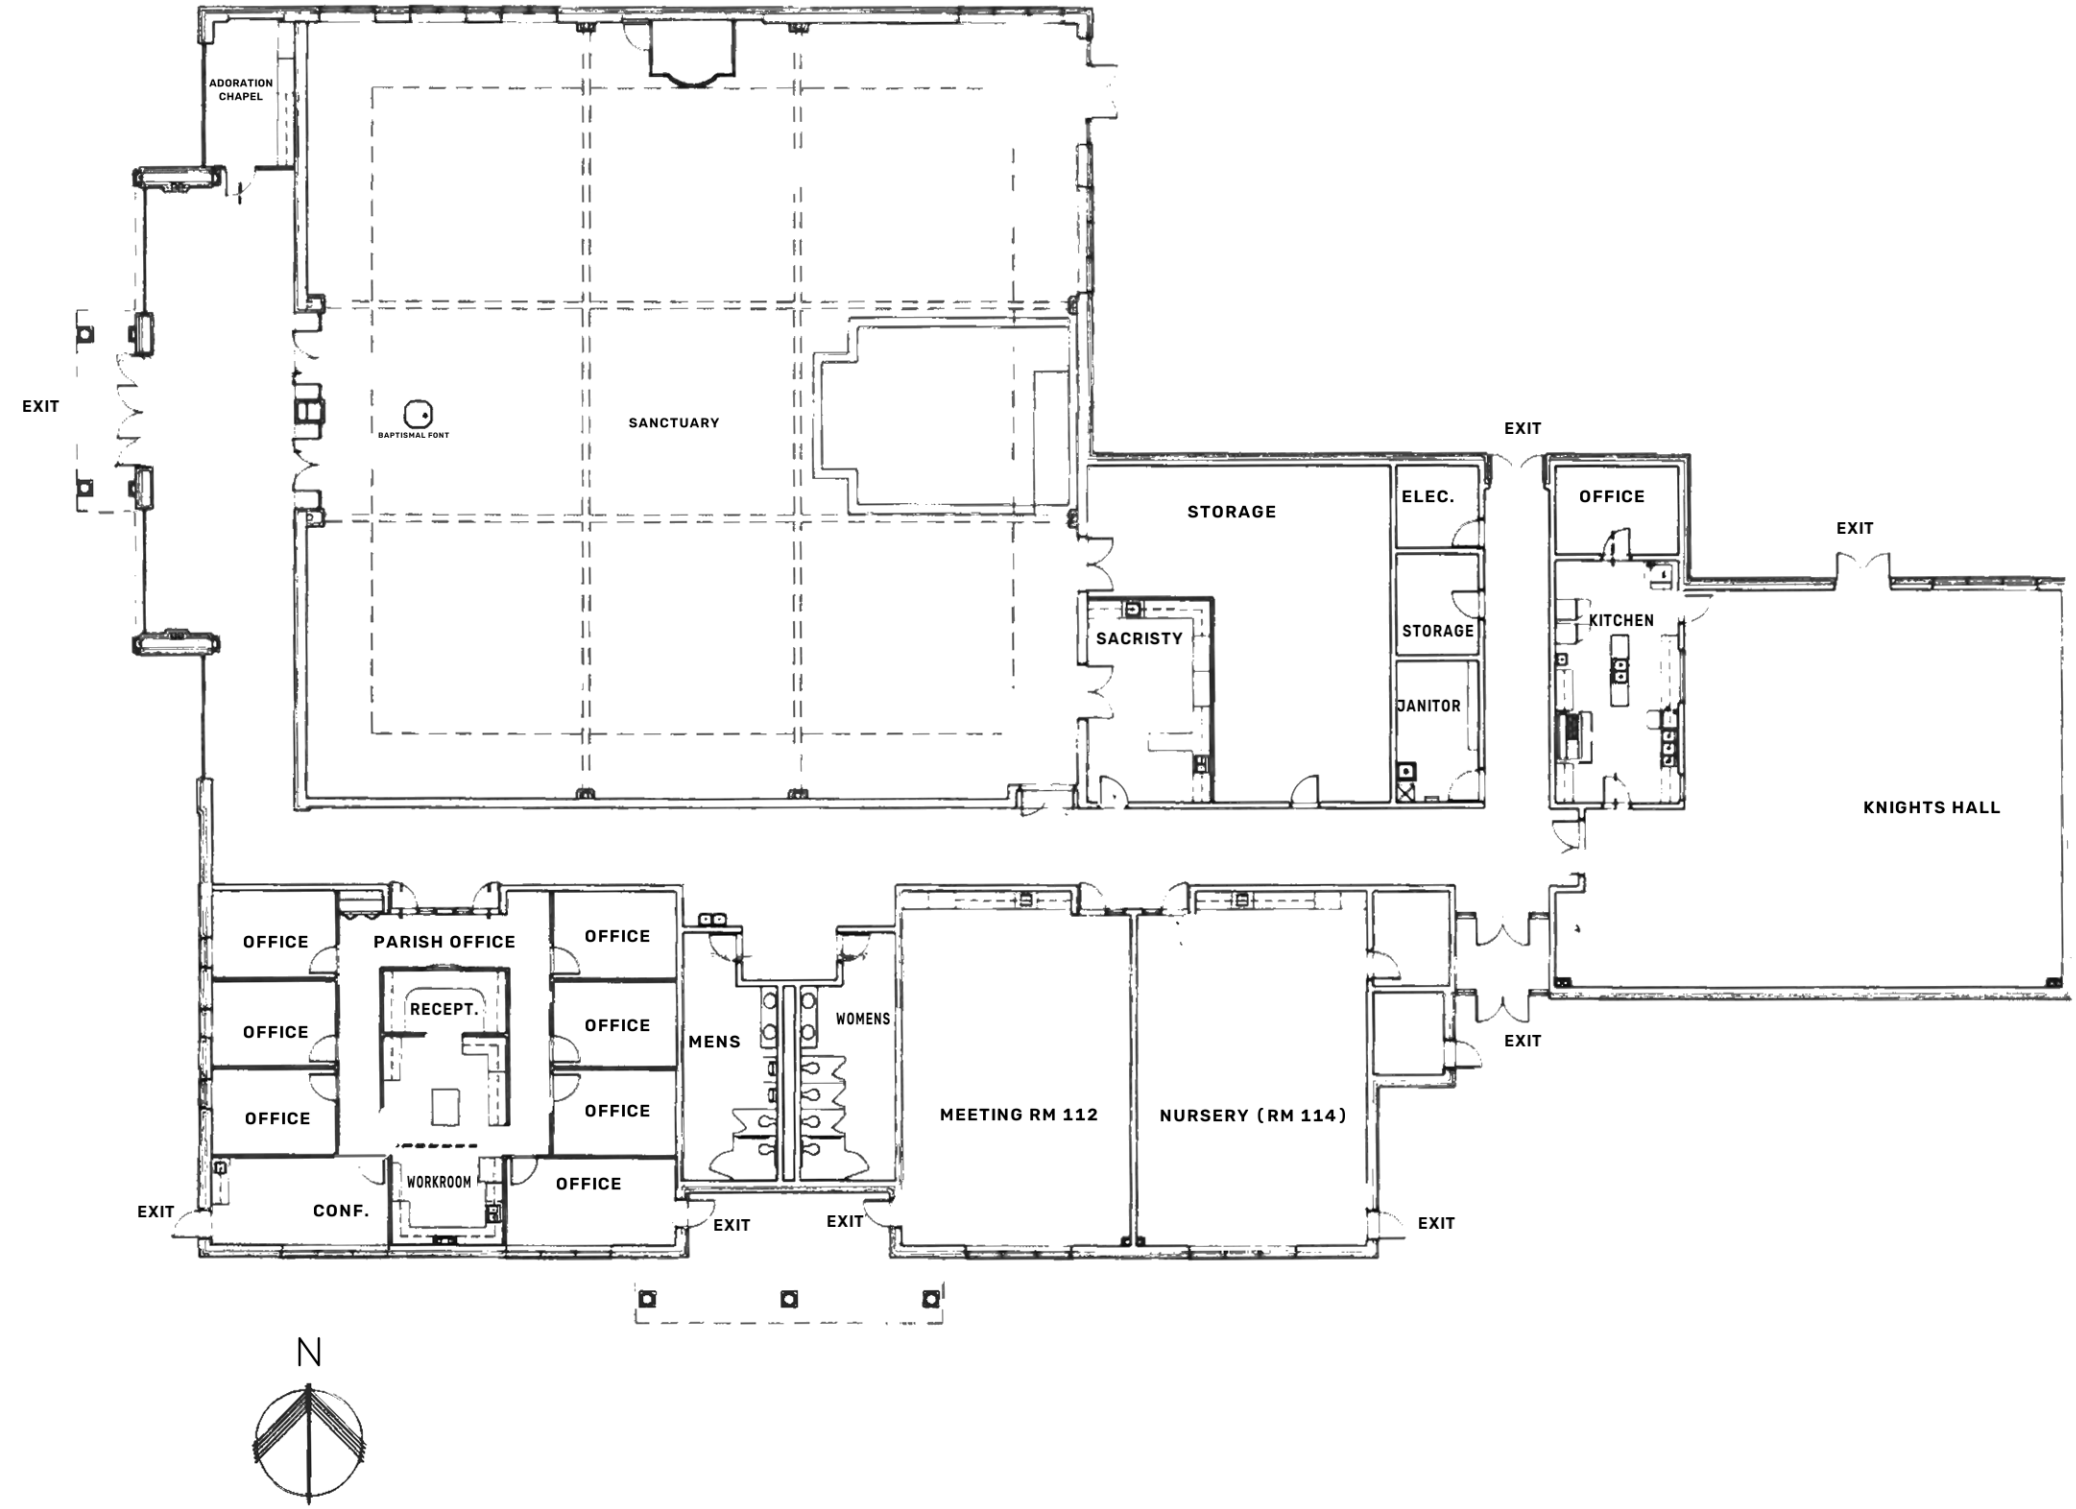

ADORATION CHAPEL
EXIT
BAPTISMAL FONT
SANCTUARY
STORAGE
ELEC.
SACRISTY
STORAGE
JANITOR
EXIT
OFFICE
EXIT
KITCHEN
KNIGHTS HALL
OFFICE
PARISH OFFICE
OFFICE
OFFICE
RECEPT.
OFFICE
MENS
WOMENS
OFFICE
OFFICE
MEETING RM 112
NURSERY (RM 114)
EXIT
EXIT
WORKROOM
OFFICE
EXIT
CONF.
EXIT
EXIT
EXIT
N